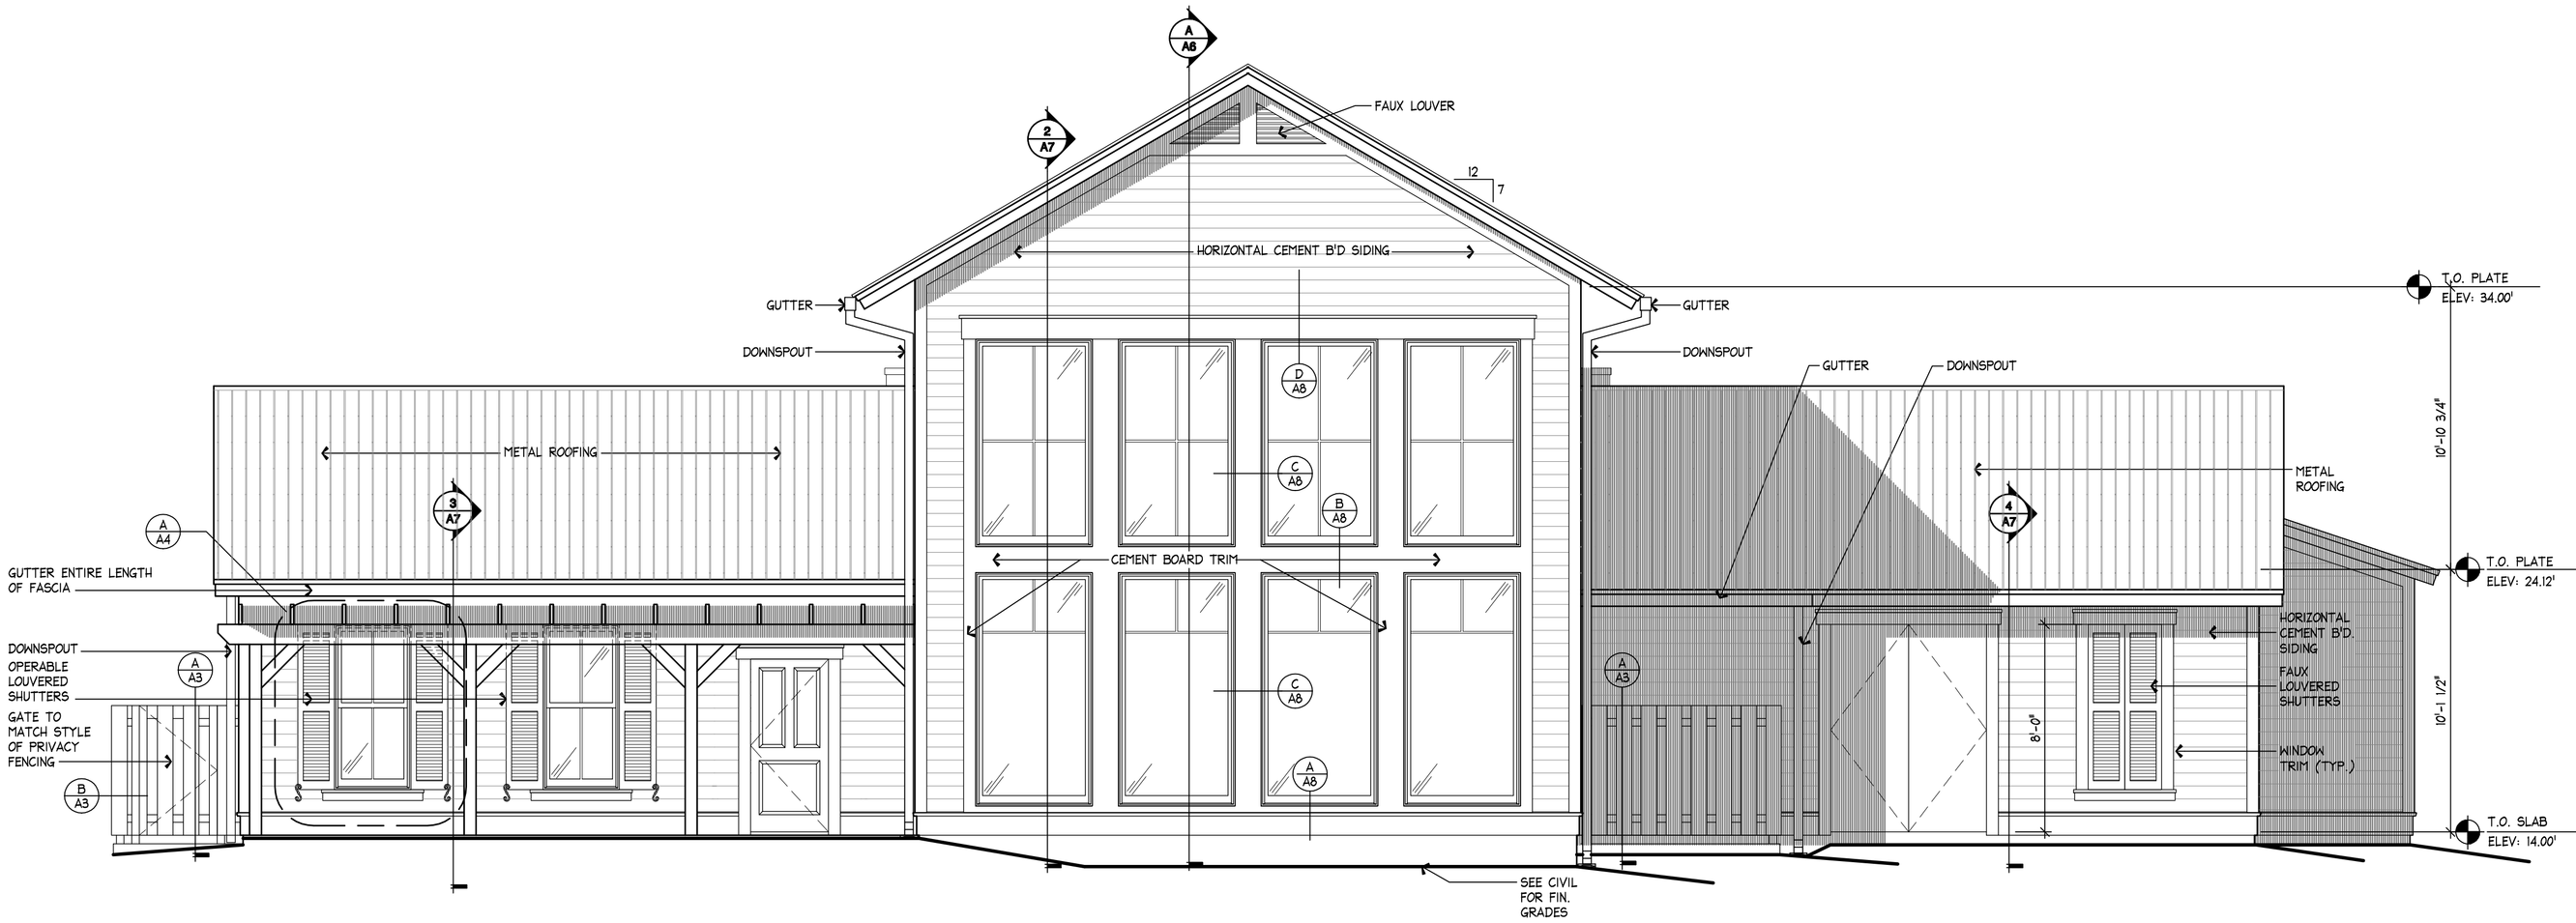

REAR ELEVATION - WEST

1/4"=1'-0"

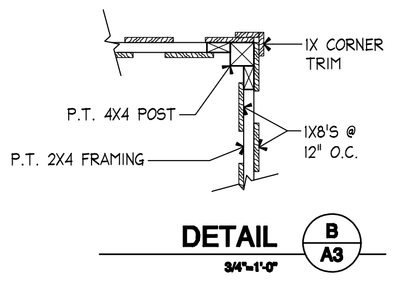

DETAIL B A3

3/4"=1'-0"

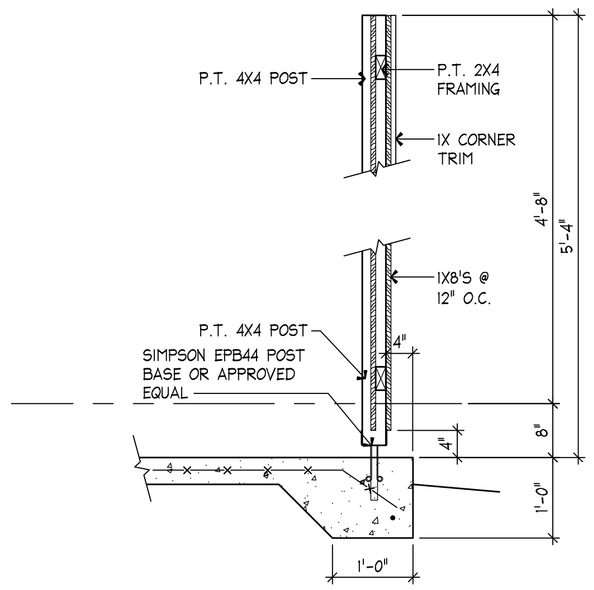

DETAIL A A3

3/4"=1'-0"

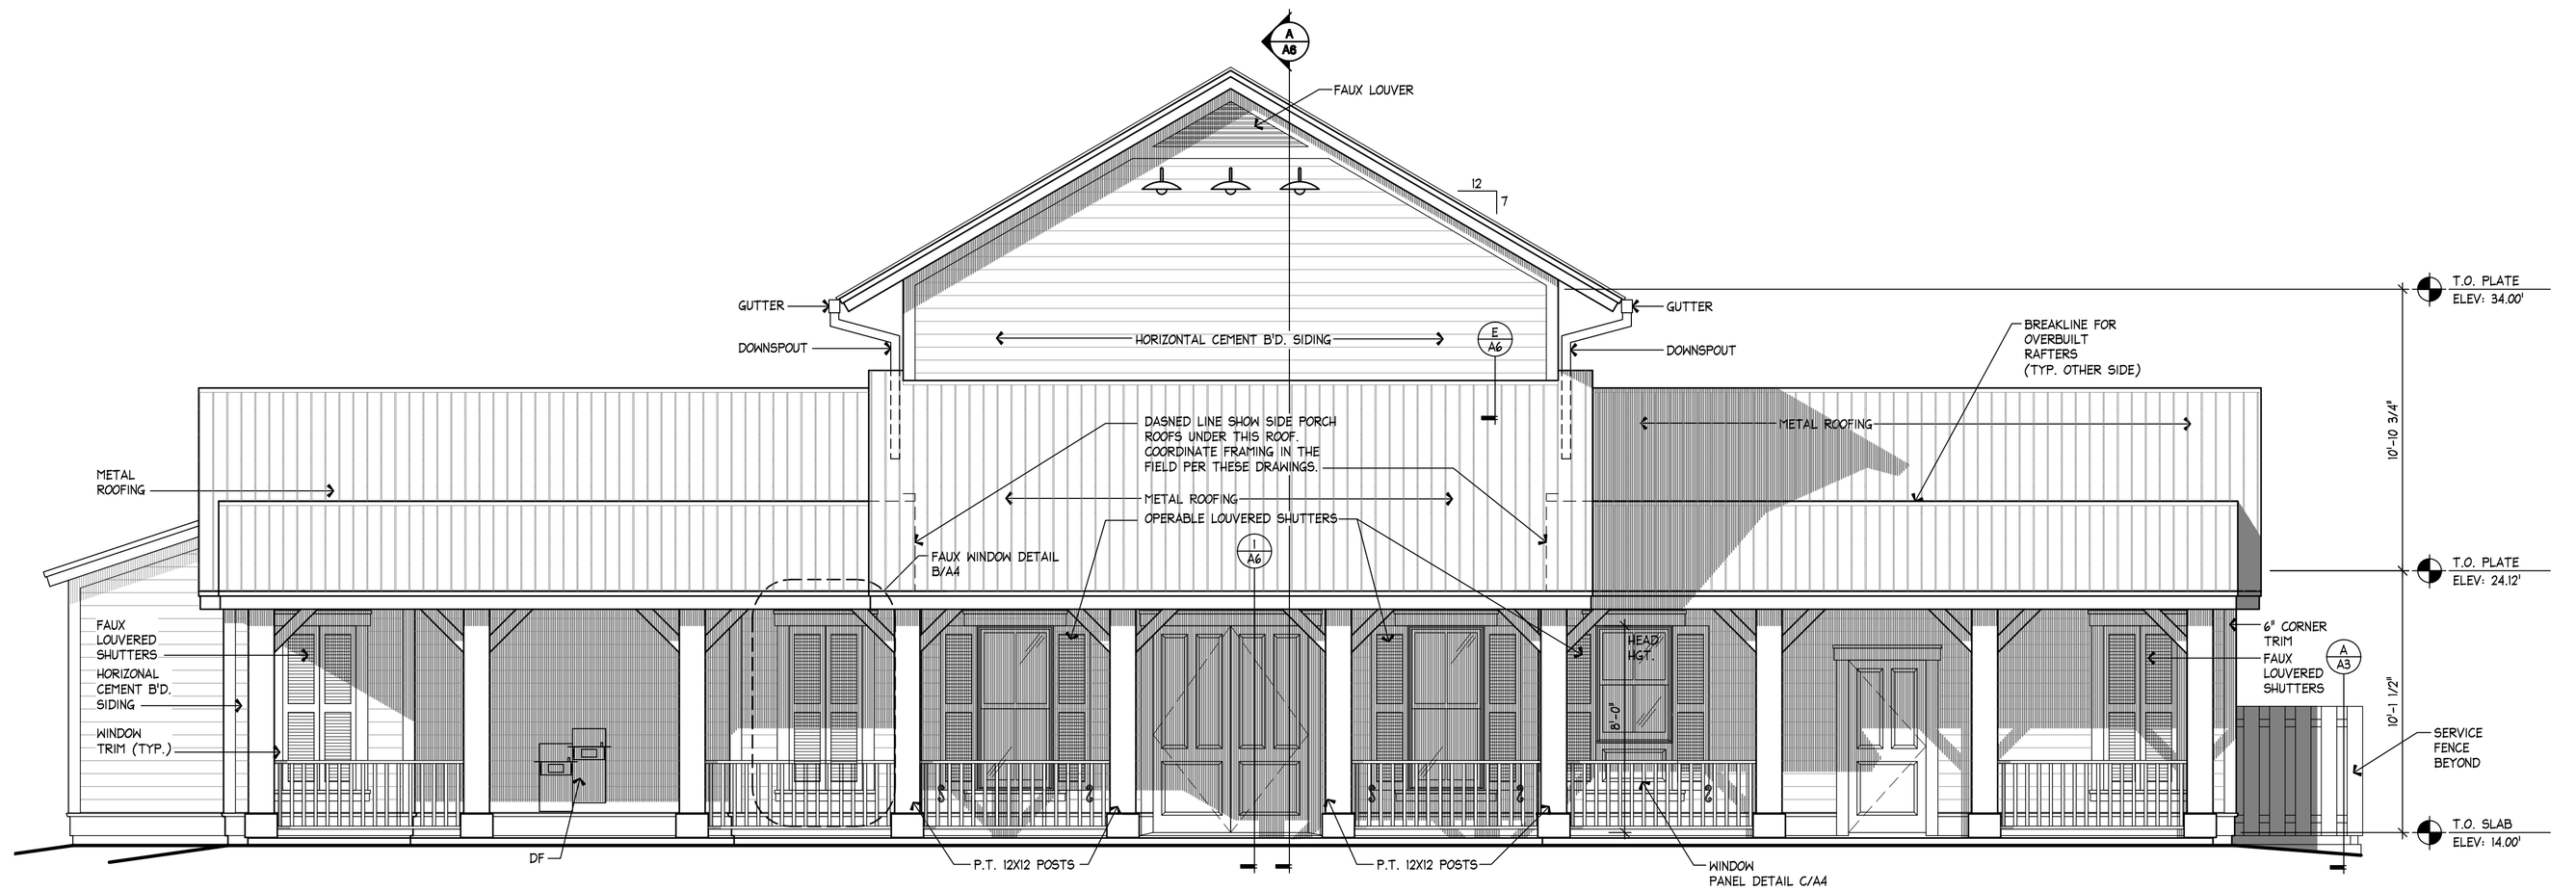

FRONT ELEVATION - EAST

1/4"=1'-0"

ALL DIMENSION AND MEASUREMENTS SHALL BE CHECKED AND VERIFIED BY THE CONTRACTOR AT THE SITE

STATE OF SOUTH CAROLINA
Michael Kelley Griffith
Tybee Island
GA
04552
REGISTERED ARCHITECT

COPYRIGHT

THIS DRAWING IS THE PROPERTY OF MICHAEL GRIFFITH, ARCHITECT, AND MAY NOT BE REPRODUCED, PUBLISHED, OR USED IN WHOLE OR PART OR ALTERED WITHOUT WRITTEN PERMISSION. ANY UNAUTHORIZED USE IS NOT TO BE USED ON ANY OTHER PROJECT. THE OWNER AGREES TO INDEMNIFY AND HOLD HARMLESS THE ARCHITECT FROM ALL CLAIMS AND LIABILITY ARISING FROM ANY ALTERATIONS OR DEFECTS FROM ALTERED DOCUMENTS

REVISIONS

MARK	DATE	ITEM

MICHAEL GRIFFITH
Architect
6045 STRAFFORD OAKS DRIVE
SEBRING, FL 33875
843-815-4282

FRONT AND REAR ELEVATIONS

NEW INTERPRETIVE CENTER & PAVILION FOR:

FORT FREMONT

ST. HELENA ISLAND
BEAUFORT CO. SC

PROJECT NO: 1635

DRAWN BY: DB
CHECK'D BY: MG

SCALE: AS NOTED

DATE: 6-06-17

ARCHITECTURAL

3